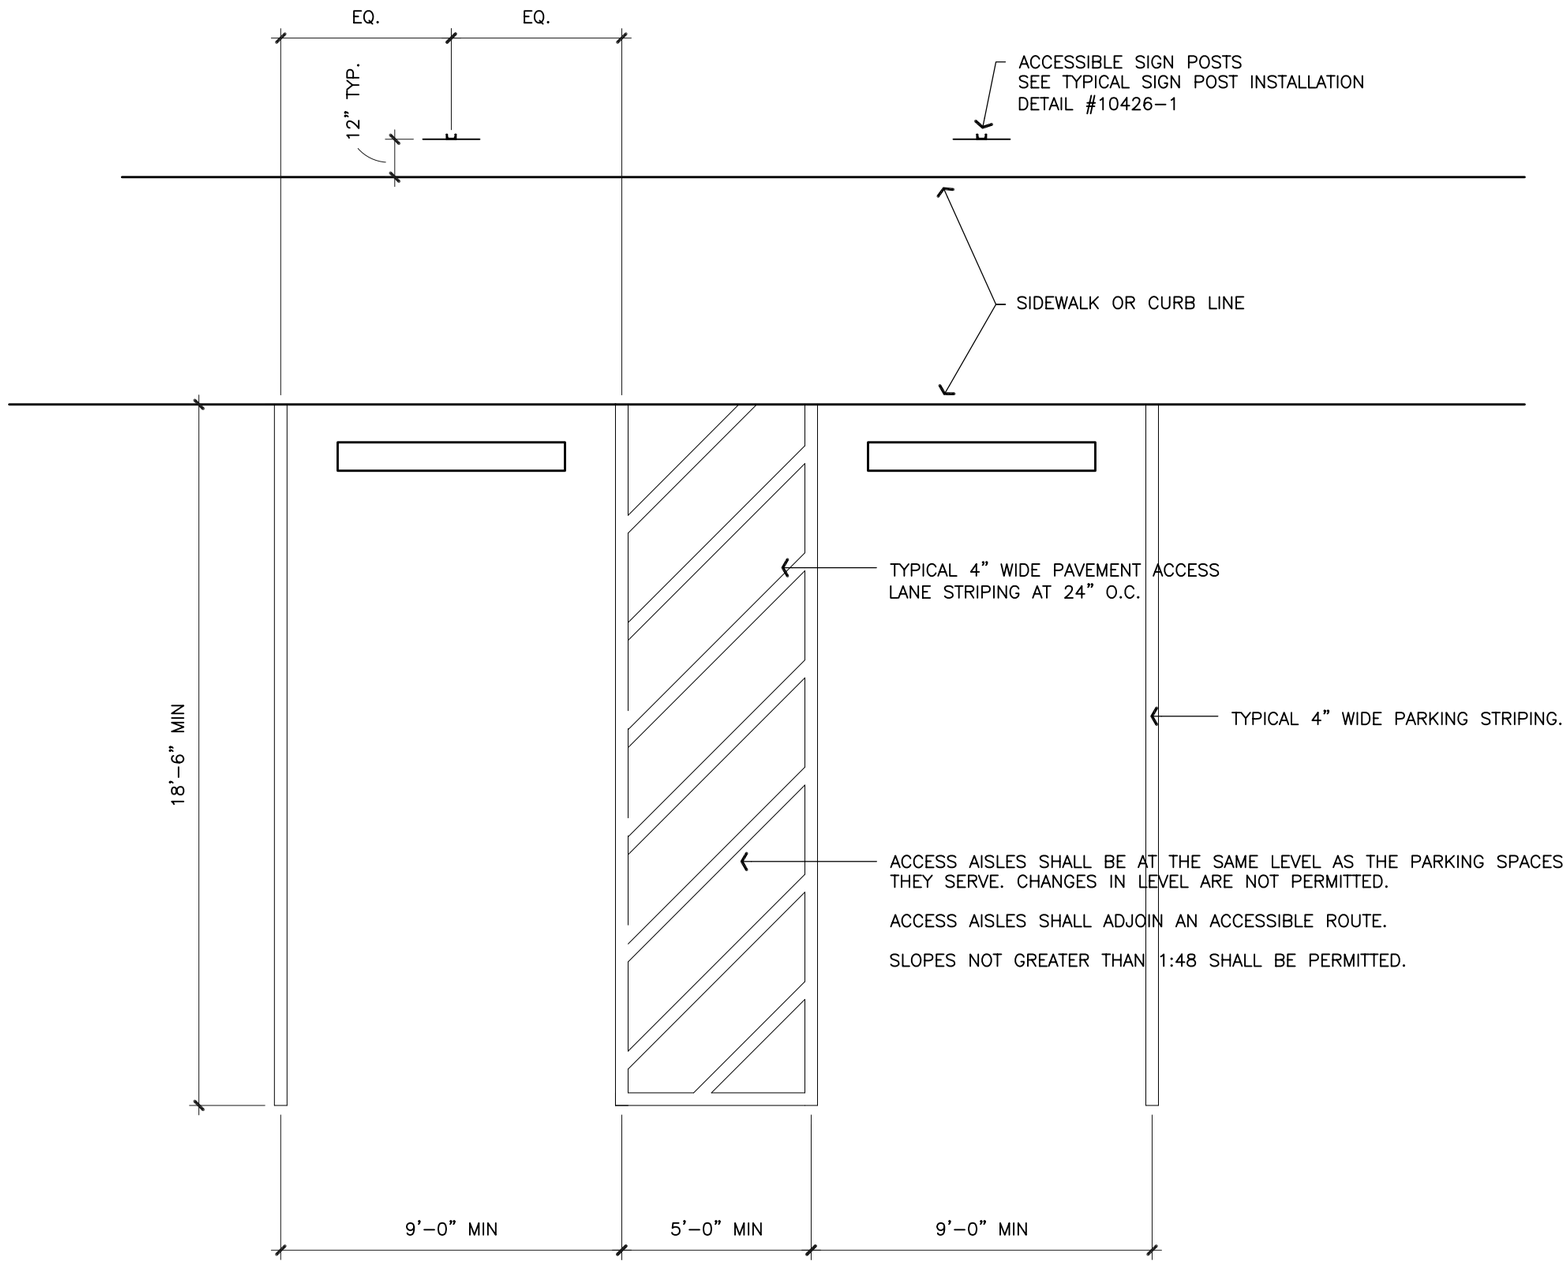

ADA ACCESSIBLE PARKING AISLE WIDTH FOR CARS

SCALE: 1/4"=1'-0"

L:\STANDARDS\CONSTRUCTION STANDARDS\DIVISION 2 - SITE CONSTRUCTION\DWG\02751-6 ADA ACCESSIBLE PARKING - CAR.DWG 07\15\08 11:21
REVISION/CREATION DATE: 6/26/08